GILA COUNTY
COPPER ADMINISTRATION BUILDING-ROOF REPLACEMENT
INVITATION FOR BIDS NO. 121014-2

ADDENDUM #3:
DATE: 3/27/2015

ATTACHMENTS:

1. Gutter Downspout Layout Drawing.
2. Fibertite 200 Facia System Detail FTR-DE8a, use Product ID No. FAF-80 (8" Height)

This concludes Addendum No. 3 to Invitation for Bids No. 121014-2.
Bid date and time remain the same.

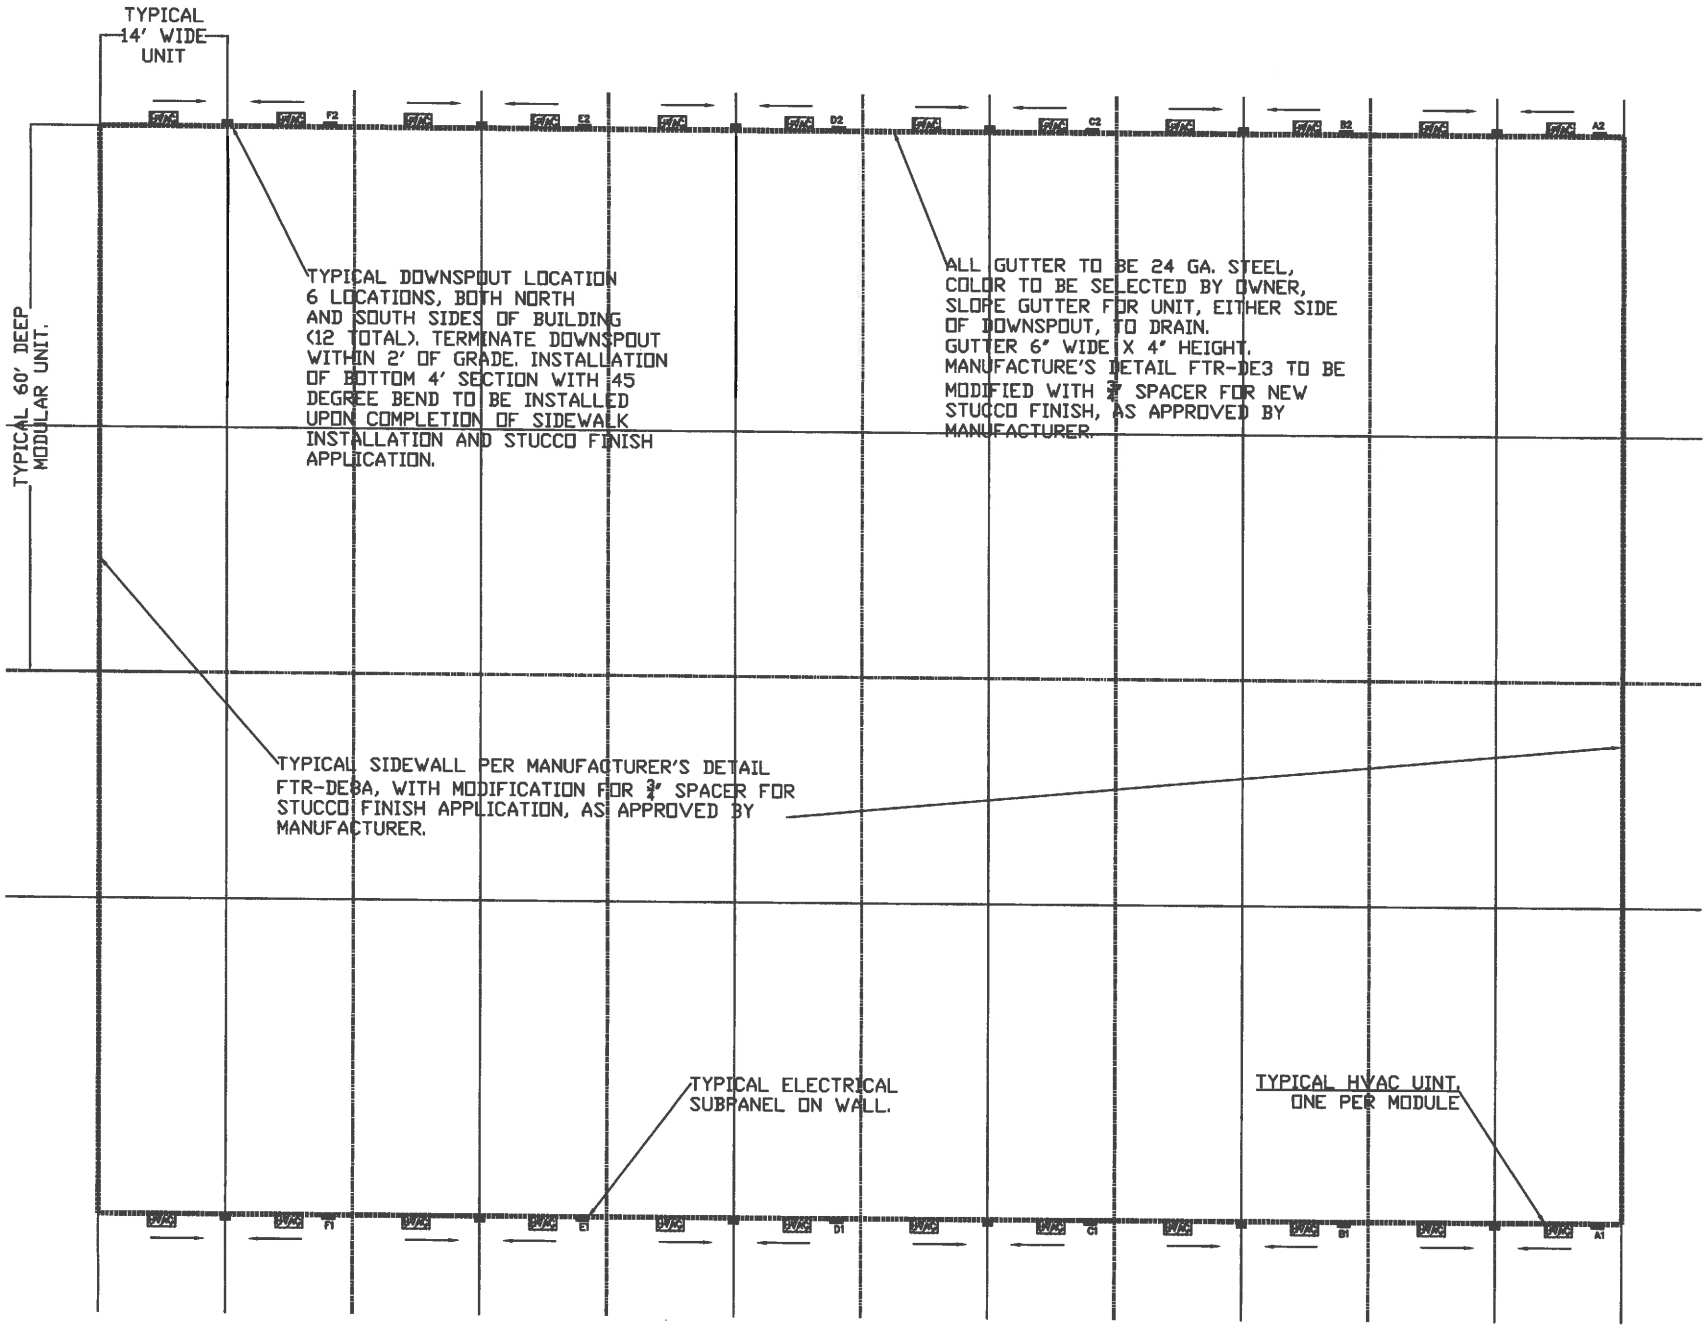

GUTTER/DOWNSPOUT LAYOUT

NOT TO SCALE

NORTH

FIBERTITE 200 FASCIA SYSTEM			
Product ID. NO.	H Dimension	X Dimension	Nailer Coverage
FAF-50	5" (127.0 mm)	3" (76.2 mm)	1 NAILER
FAF-65	6-1/2" (165.1 mm)	4-1/2" (114.3 mm)	2 NAILERS
FAF-80	8" (203.2 mm)	6" (152.4 mm)	3 NAILERS
FAF-95	9-1/2" (241.3 mm)	7-1/2" (190.5 mm)	4 NAILERS
FAF-110	11" (279.4 mm)	9" (228.6 mm)	5 NAILERS
FAF-125	12-1/2" (314.5 mm)	10-1/2" (266.7 mm)	6 NAILERS
FM Approved up to 1-195			

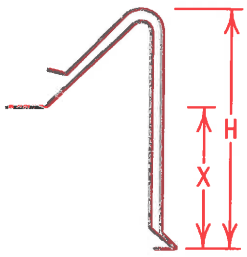

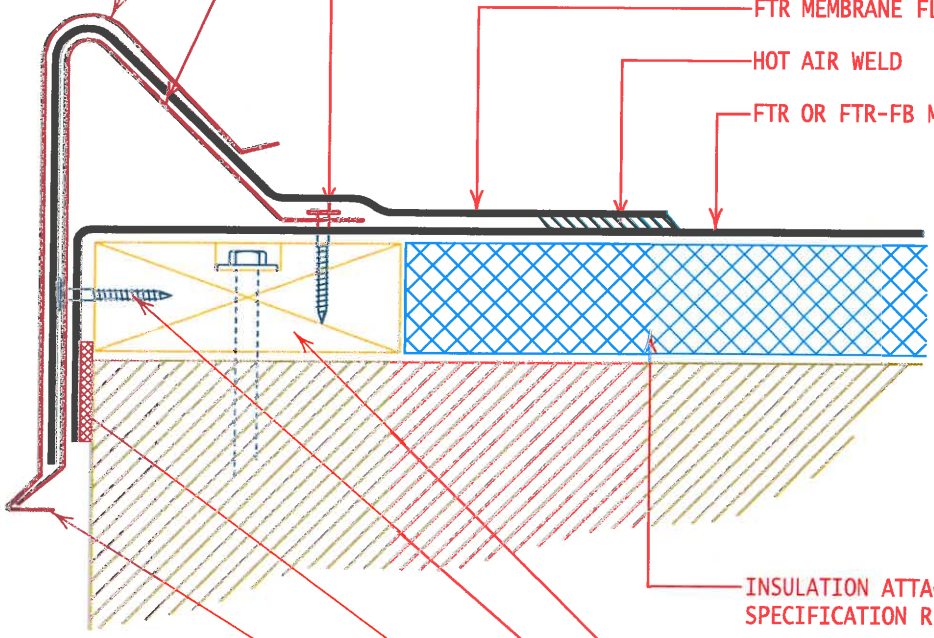

FASCIA COVER

24ga. GALVANIZED CONTINUOUS CLEAT / WATERDAM

FASTEN AT 6" O.C. WITH 1-1/4" GALVANIZED RING SHANK ROOFING NAILS (PROVIDED BY FIBERTITE)

FTR MEMBRANE FLASHING

HOT AIR WELD

FTR OR FTR-FB MEMBRANE

INSULATION ATTACHED PER SPECIFICATION REQUIREMENTS

WOOD BLOCKING ATTACHED @ 250 LBF/FT

FASTEN AT 12" O.C. WITH 1-1/4" GALVANIZED RING SHANK ROOFING NAILS (PROVIDED BY FIBERTITE)

BUTYL SEALING TAPE

FIELD CRIMP

NOTE:
INSTALL PRE-MANUFACTURED EDGE SYSTEM PER SPECIFICATIONS AND FIBERTITE'S INSTALLATION REQUIREMENTS

Fiberlite
Seaman Corporation
INTELLIGENT ROOFING SOLUTIONS

GENERAL REFERENCE:
"FTR GS06"

APPLICABLE SYSTEMS:
"FTR MA06"
"FTR AD06"
"FTR BA06"

FIBERTITE 200 FASCIA SYSTEM
(RAISED CLEAT EDGE)

REVISES DETAIL	ISSUE DATE	DRAWING NUMBER
ALL PREVIOUS	03-01-07	FTR-DE8a